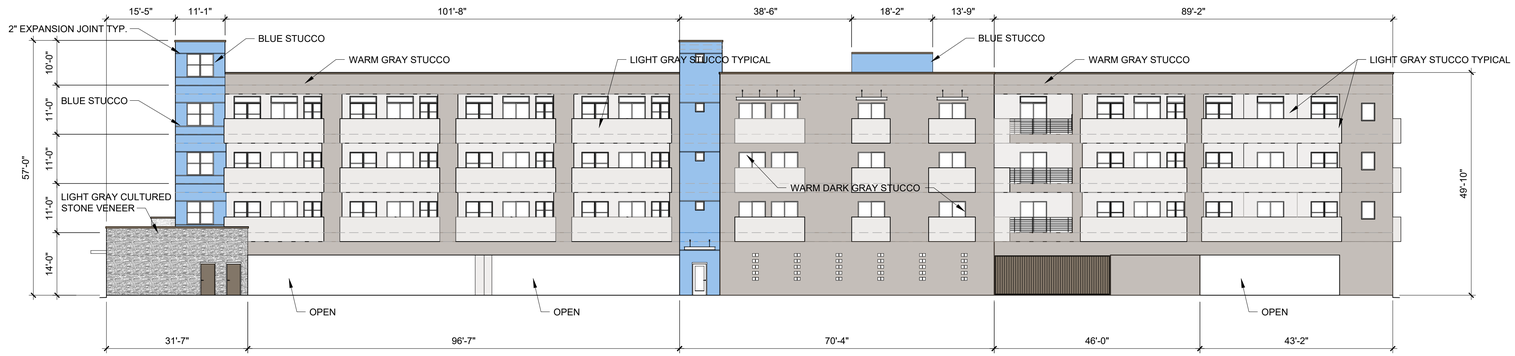

SOUTH FACADE

SCALE: 1/16" = 1'-0"

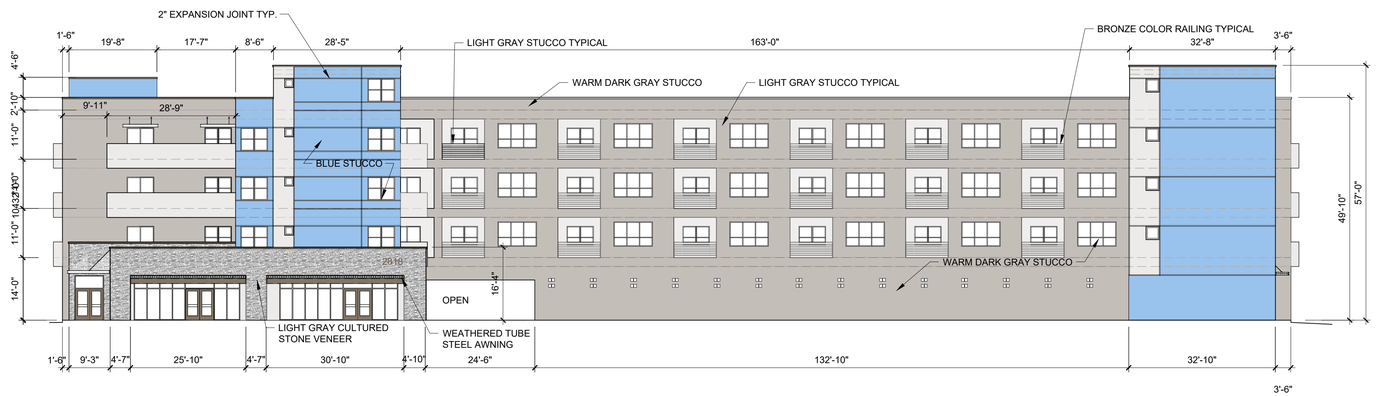

WEST FACADE

SCALE: 1/16" = 1'-0"

0' 8' 16' 32' 48' 64"

No	Revision Item	Date

SCOTT C. ANDERSON
& associates architects
4419 4th St nw ste B
albuquerque, nm 87107
scott@scanarchitects.com
505.401.7575

PHOENIX APARTMENT BUILDING
2818 4TH ST NW
ALBUQUERQUE, NM 87107

DRAWING TITLE

BUILDING ELEVATIONS

SEAL

STATE OF NEW MEXICO
SCOTT C. ANDERSON
Reg. No. 4341
6/1/2020
REGISTERED ARCHITECT

DESIGNED	PROJECT NO
DRAWN	SCALE
CHECKED	DRAWING NO
REVIEWED	A-202
DATE 6/1/2020	