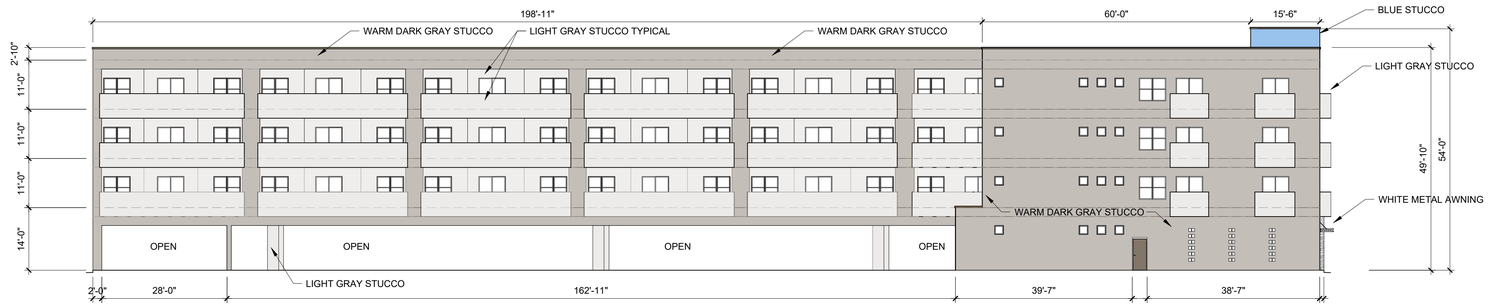

EAST FACADE

SCALE: 1/16" = 1'-0"

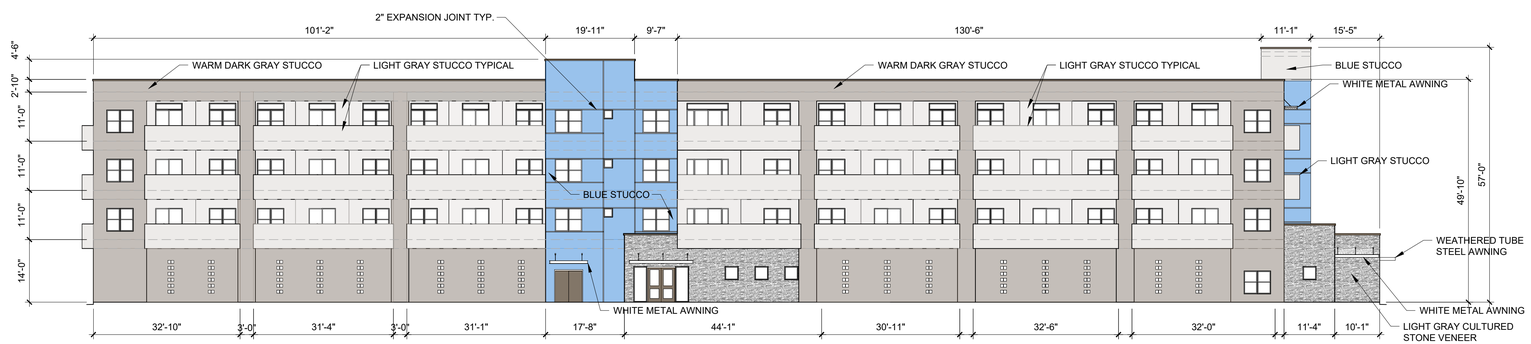

NORTH FACADE

SCALE: 1/16" = 1'-0"

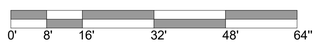

No	Revision Item	Date

SCOTT C. ANDERSON & associates architects
4419 4th St nw ste B
albuquerque, nm 87107
scott@scoteabuilders.com
505.401.7575

PHOENIX APARTMENT BUILDING
2818 4TH ST NW
ALBUQUERQUE, NM 87107

DRAWING TITLE
BUILDING ELEVATIONS

SEAL
STATE OF NEW MEXICO
SCOTT C. ANDERSON
No. 4341
6/1/2020
REGISTERED ARCHITECT

DESIGNED	PROJECT NO
DRAWN	SCALE
CHECKED	DRAWING NO
REVIEWED	**A-201**
DATE 6/1/2020	